FXLuminaire

FX LUMINAIRE
1940 Diamond Street
San Marcos, CA 92078
Main: 760-744-5240
Technical Support: 760-591-7383
www.fxl.com

DETAIL LEGEND

1. FX Luminaire HC fixture. See plan legend for wattage, beam spread and accessories.
2. Twist top assembly clockwise onto riser, until the gap between the lens and brass reducer is completely sealed.
3. FX Luminaire Long Slot Spike mount.
4. Finished grade.
5. Direct bury, UF/UL, copper, low voltage cable with 3M DBR/Y-6 direct bury splice kit. Leave 18" minimum wire loop coiled below fixture for service.
6. Petite Riser Assembly (PRA); see plan for height.

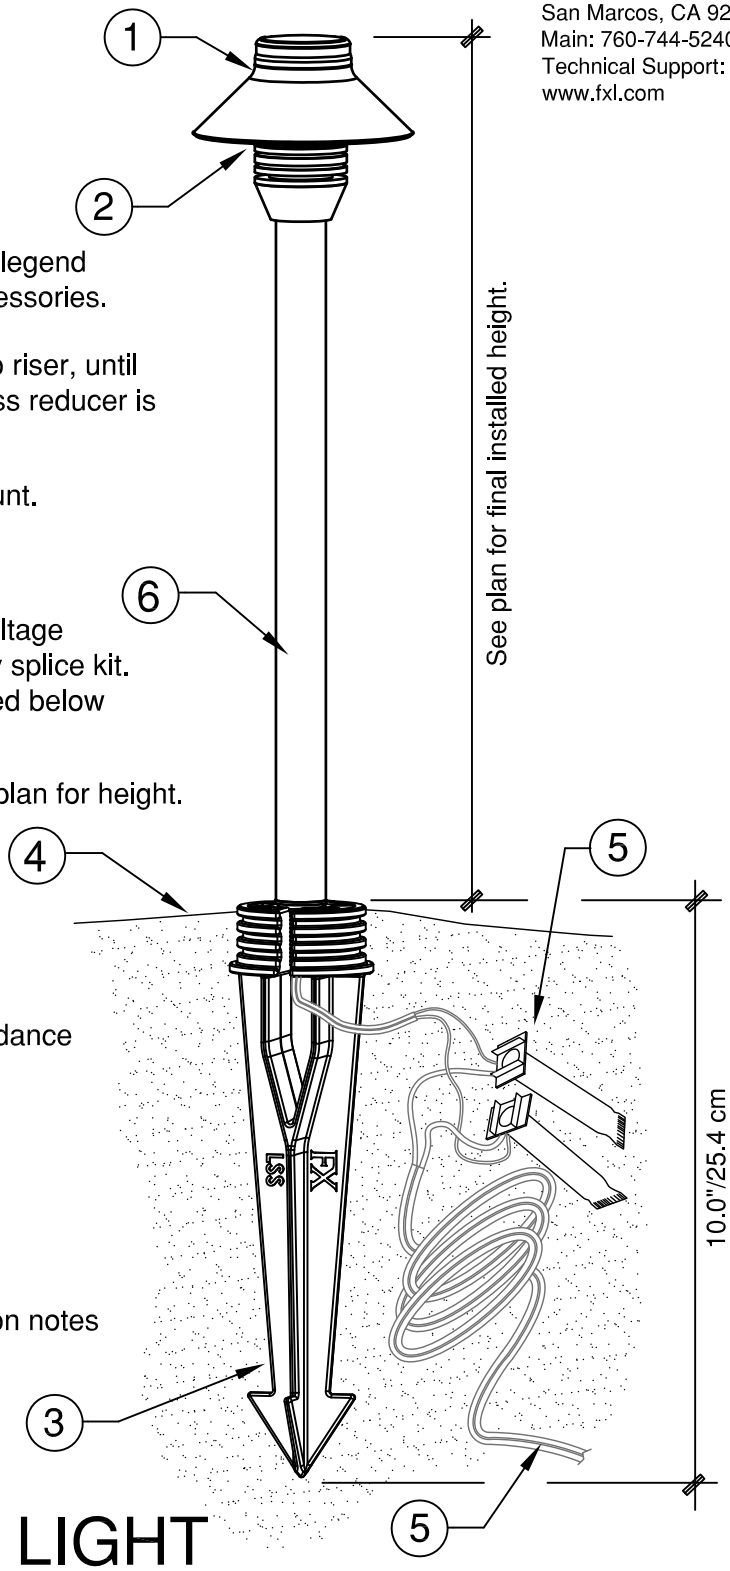

NOTES

A. Installation to be completed in accordance with manufacturer's specifications.

B. Accepts 10-15 volts - AC or DC

C. See plan legend for LED board and accessories.

D. Always refer to FX product installation notes prior to installation.

XX

HC PATH LIGHT

LONG SLOT SPIKE

NOT TO SCALE

FXLuminaire

FX LUMINAIRE
1940 Diamond Street
San Marcos, CA 92078
Main: 760-744-5240
Technical Support: 760-591-7383
www.fxl.com

DETAIL LEGEND

1. FX Luminaire HC fixture. See plan legend for wattage, beam spread and accessories.
2. Twist top assembly clockwise onto riser, until the gap between the lens and brass reducer is completely sealed.
3. FX Luminaire Post Mount.
4. Finished grade.
5. Concrete footing. Depth per local code.
6. Direct bury, UF/UL, copper, low voltage cable with 3M DBR/Y-6 direct bury splice kit. Leave 18" minimum wire loop coiled below fixture for service.
7. 1½" Schedule 40 PVC Pipe
8. Petite Riser Assembly (PRA); see plan for height.

NOTES

A. Installation to be completed in accordance with manufacturer's specifications.

B. Accepts 10-15 volts - AC or DC

C. See plan legend for LED board and accessories.

D. Always refer to FX product installation notes prior to installation.

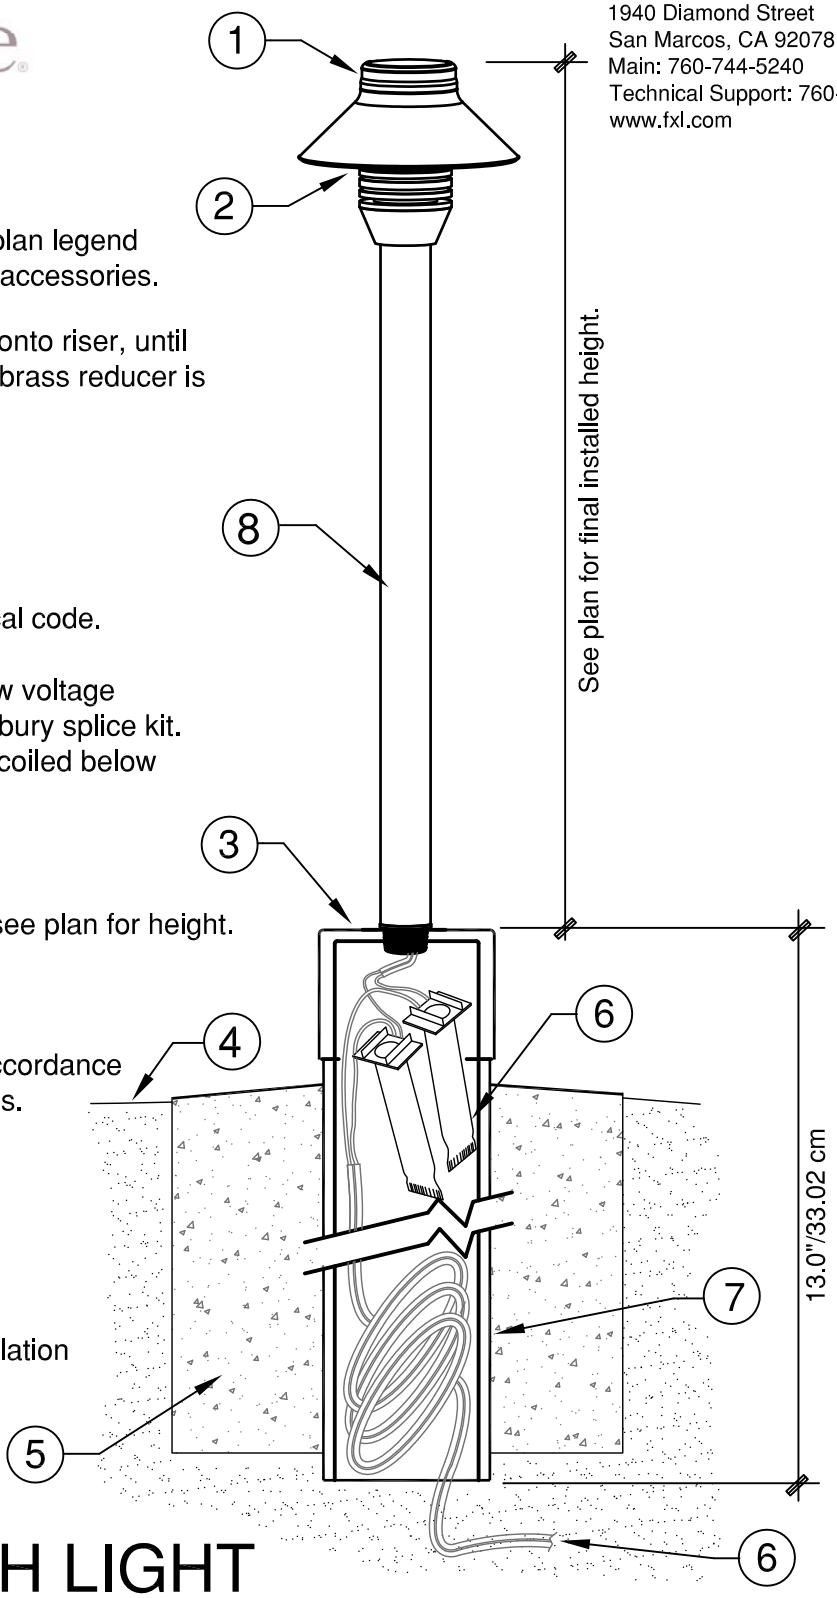

XX

HC PATH LIGHT

POST MOUNT

NOT TO SCALE

FXLuminaire

FX LUMINAIRE
1940 Diamond Street
San Marcos, CA 92078
Main: 760-744-5240
Technical Support: 760-591-7383
www.fxl.com

DETAIL LEGEND

1. FX Luminaire HC fixture. See plan legend for wattage, beam spread and accessories.
2. Twist top assembly clockwise onto riser, until the gap between the lens and brass reducer is completely sealed.
3. FX Luminaire Super J-Box mount.
4. Finished grade.
5. Direct bury, UF/UL, copper, low voltage cable with 3M DBR/Y-6 direct bury splice kit. Leave 18" minimum wire loop coiled below fixture for service.
6. Petite Riser Assembly (PRA); see plan for height.

NOTES

A. Installation to be completed in accordance with manufacturer's specifications.

B. Accepts 10-15 volts - AC or DC

C. See plan legend for LED board and accessories.

D. Always refer to FX product installation notes prior to installation.

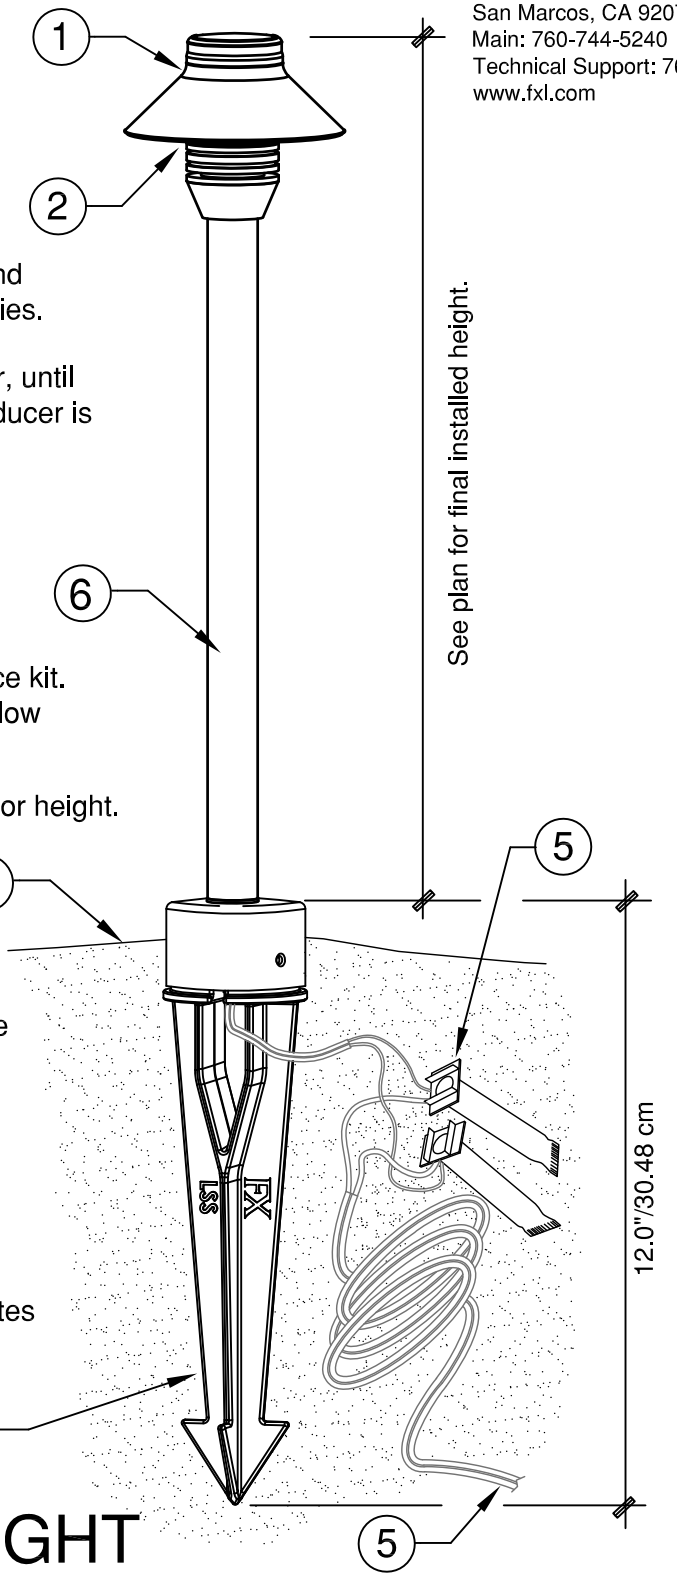

XX

HC PATH LIGHT

SUPER J-BOX

NOT TO SCALE

FXLuminaire

FX LUMINAIRE
1940 Diamond Street
San Marcos, CA 92078
Main: 760-744-5240
Technical Support: 760-591-7383
www.fxl.com

DETAIL LEGEND

1. FX Luminaire HC fixture. See plan legend for wattage, beam spread and accessories.
2. Twist top assembly clockwise onto riser, until the gap between the lens and brass reducer is completely sealed.
3. FX Luminaire Super Slot Spike mount.
4. Finished grade.
5. Direct bury, UF/UL, copper, low voltage cable with 3M DBR/Y-6 direct bury splice kit. Leave 18" minimum wire loop coiled below fixture for service.
6. Petite Riser Assembly (PRA); see plan for height.

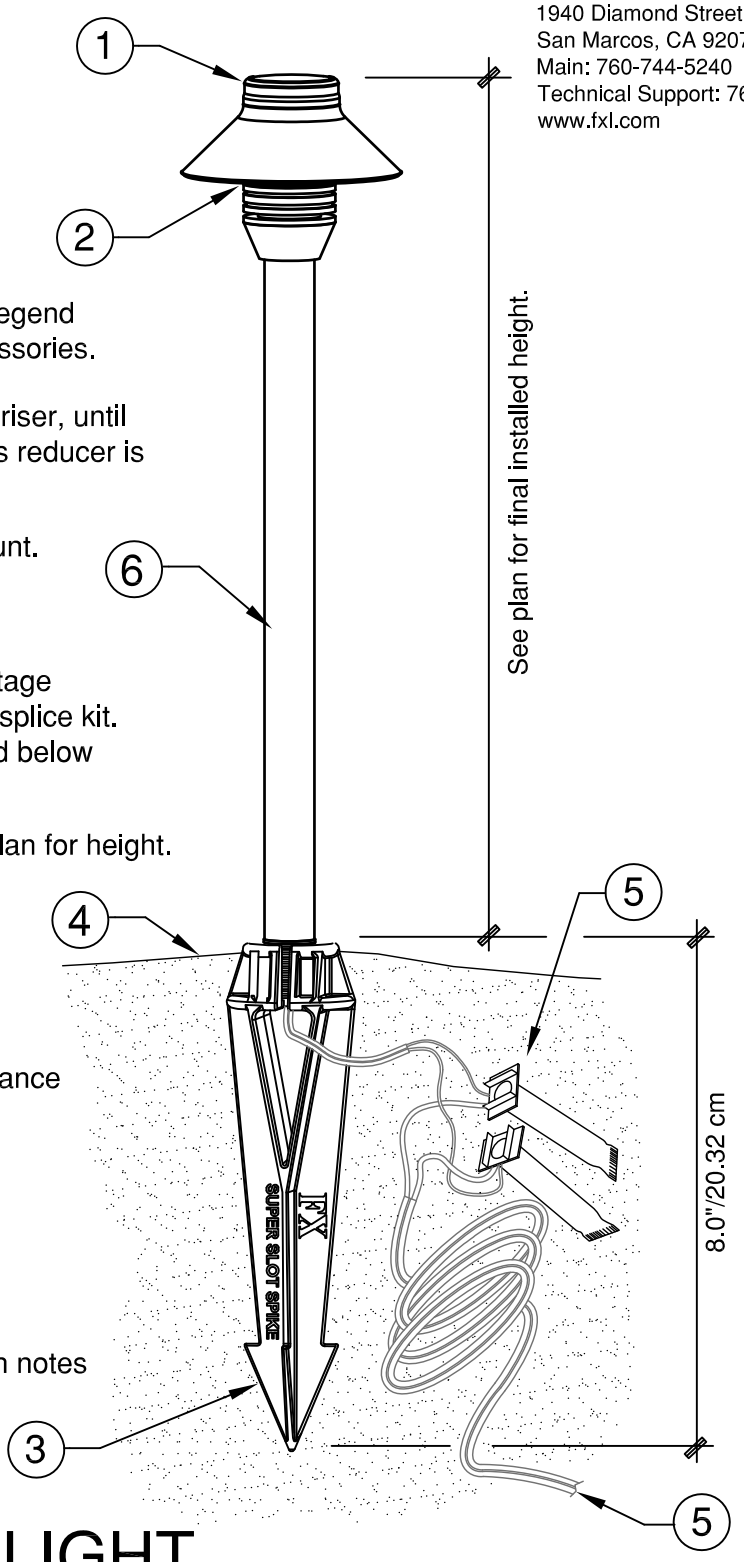

NOTES

A. Installation to be completed in accordance with manufacturer's specifications.

B. Accepts 10-15 volts - AC or DC

C. See plan legend for LED board and accessories.

D. Always refer to FX product installation notes prior to installation.

XX

HC PATH LIGHT

SUPER SLOT SPIKE

NOT TO SCALE